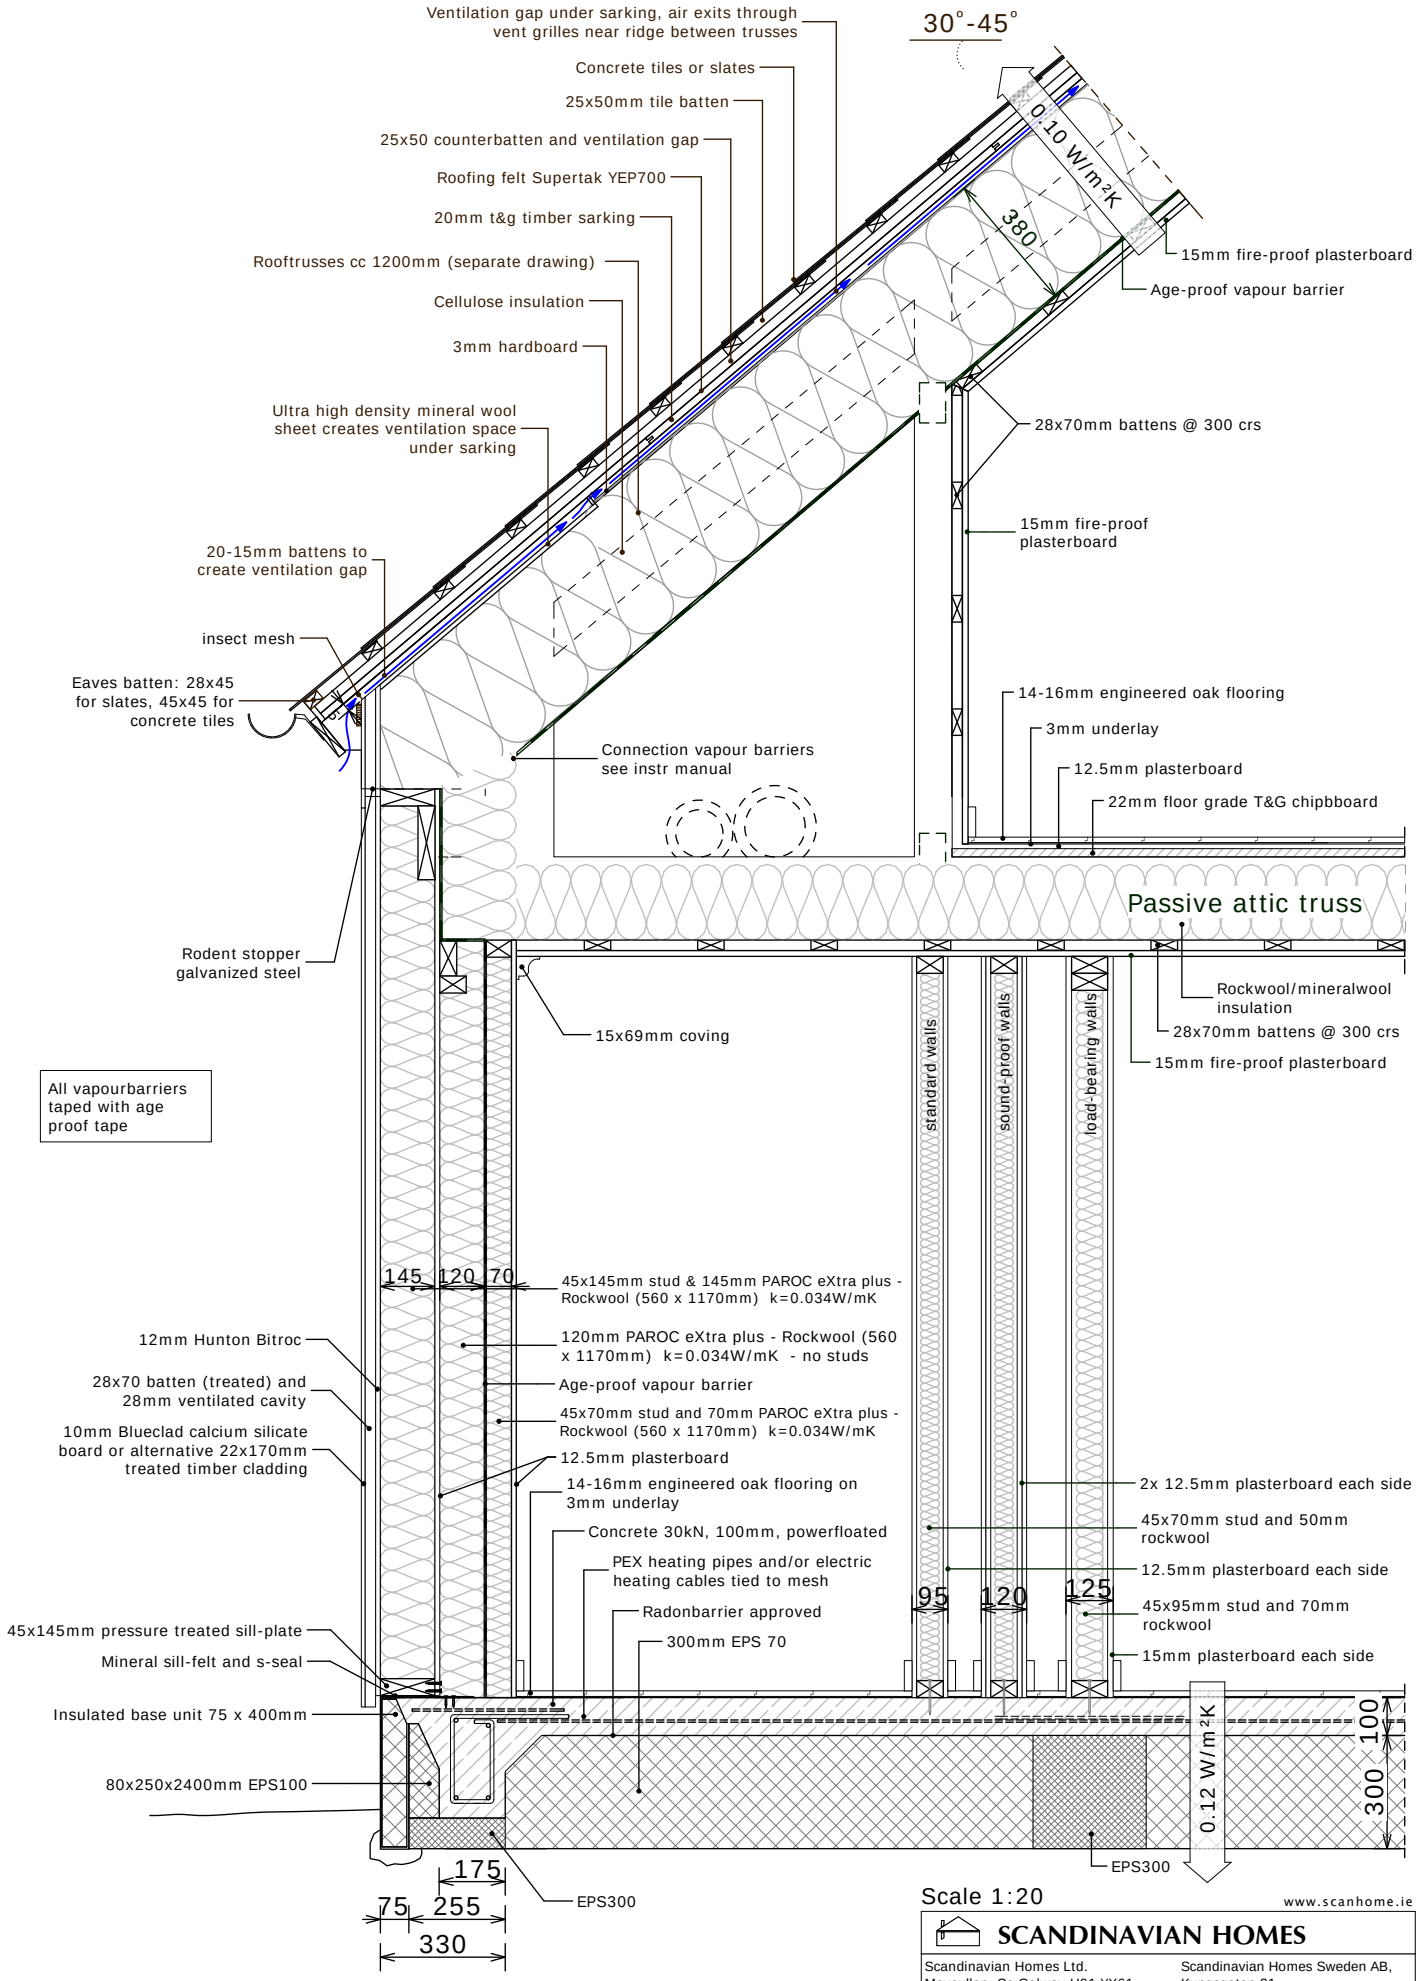

Scale 1:20

www.scanhome.ie

SCANDINAVIAN HOMES

Scandinavian Homes Ltd. Moycullen, Co.Galway H91 YX61, Ireland Tel: 091- 555 808 / 087- 2414 808	Scandinavian Homes Sweden AB, Kungsgatan 21 453 33 Lysekil, Sverige Tel: 0523-145 10 / 0705-81 45 10

Standard Section - S12.01	Peter H. Lohr/ Lars Pettersson
Super Passive, converted attic, low truss	15 Jan 2020

© Copyright Scandinavian Homes Ltd.Oct 2019
The specification can be changed without notice.

S12.01